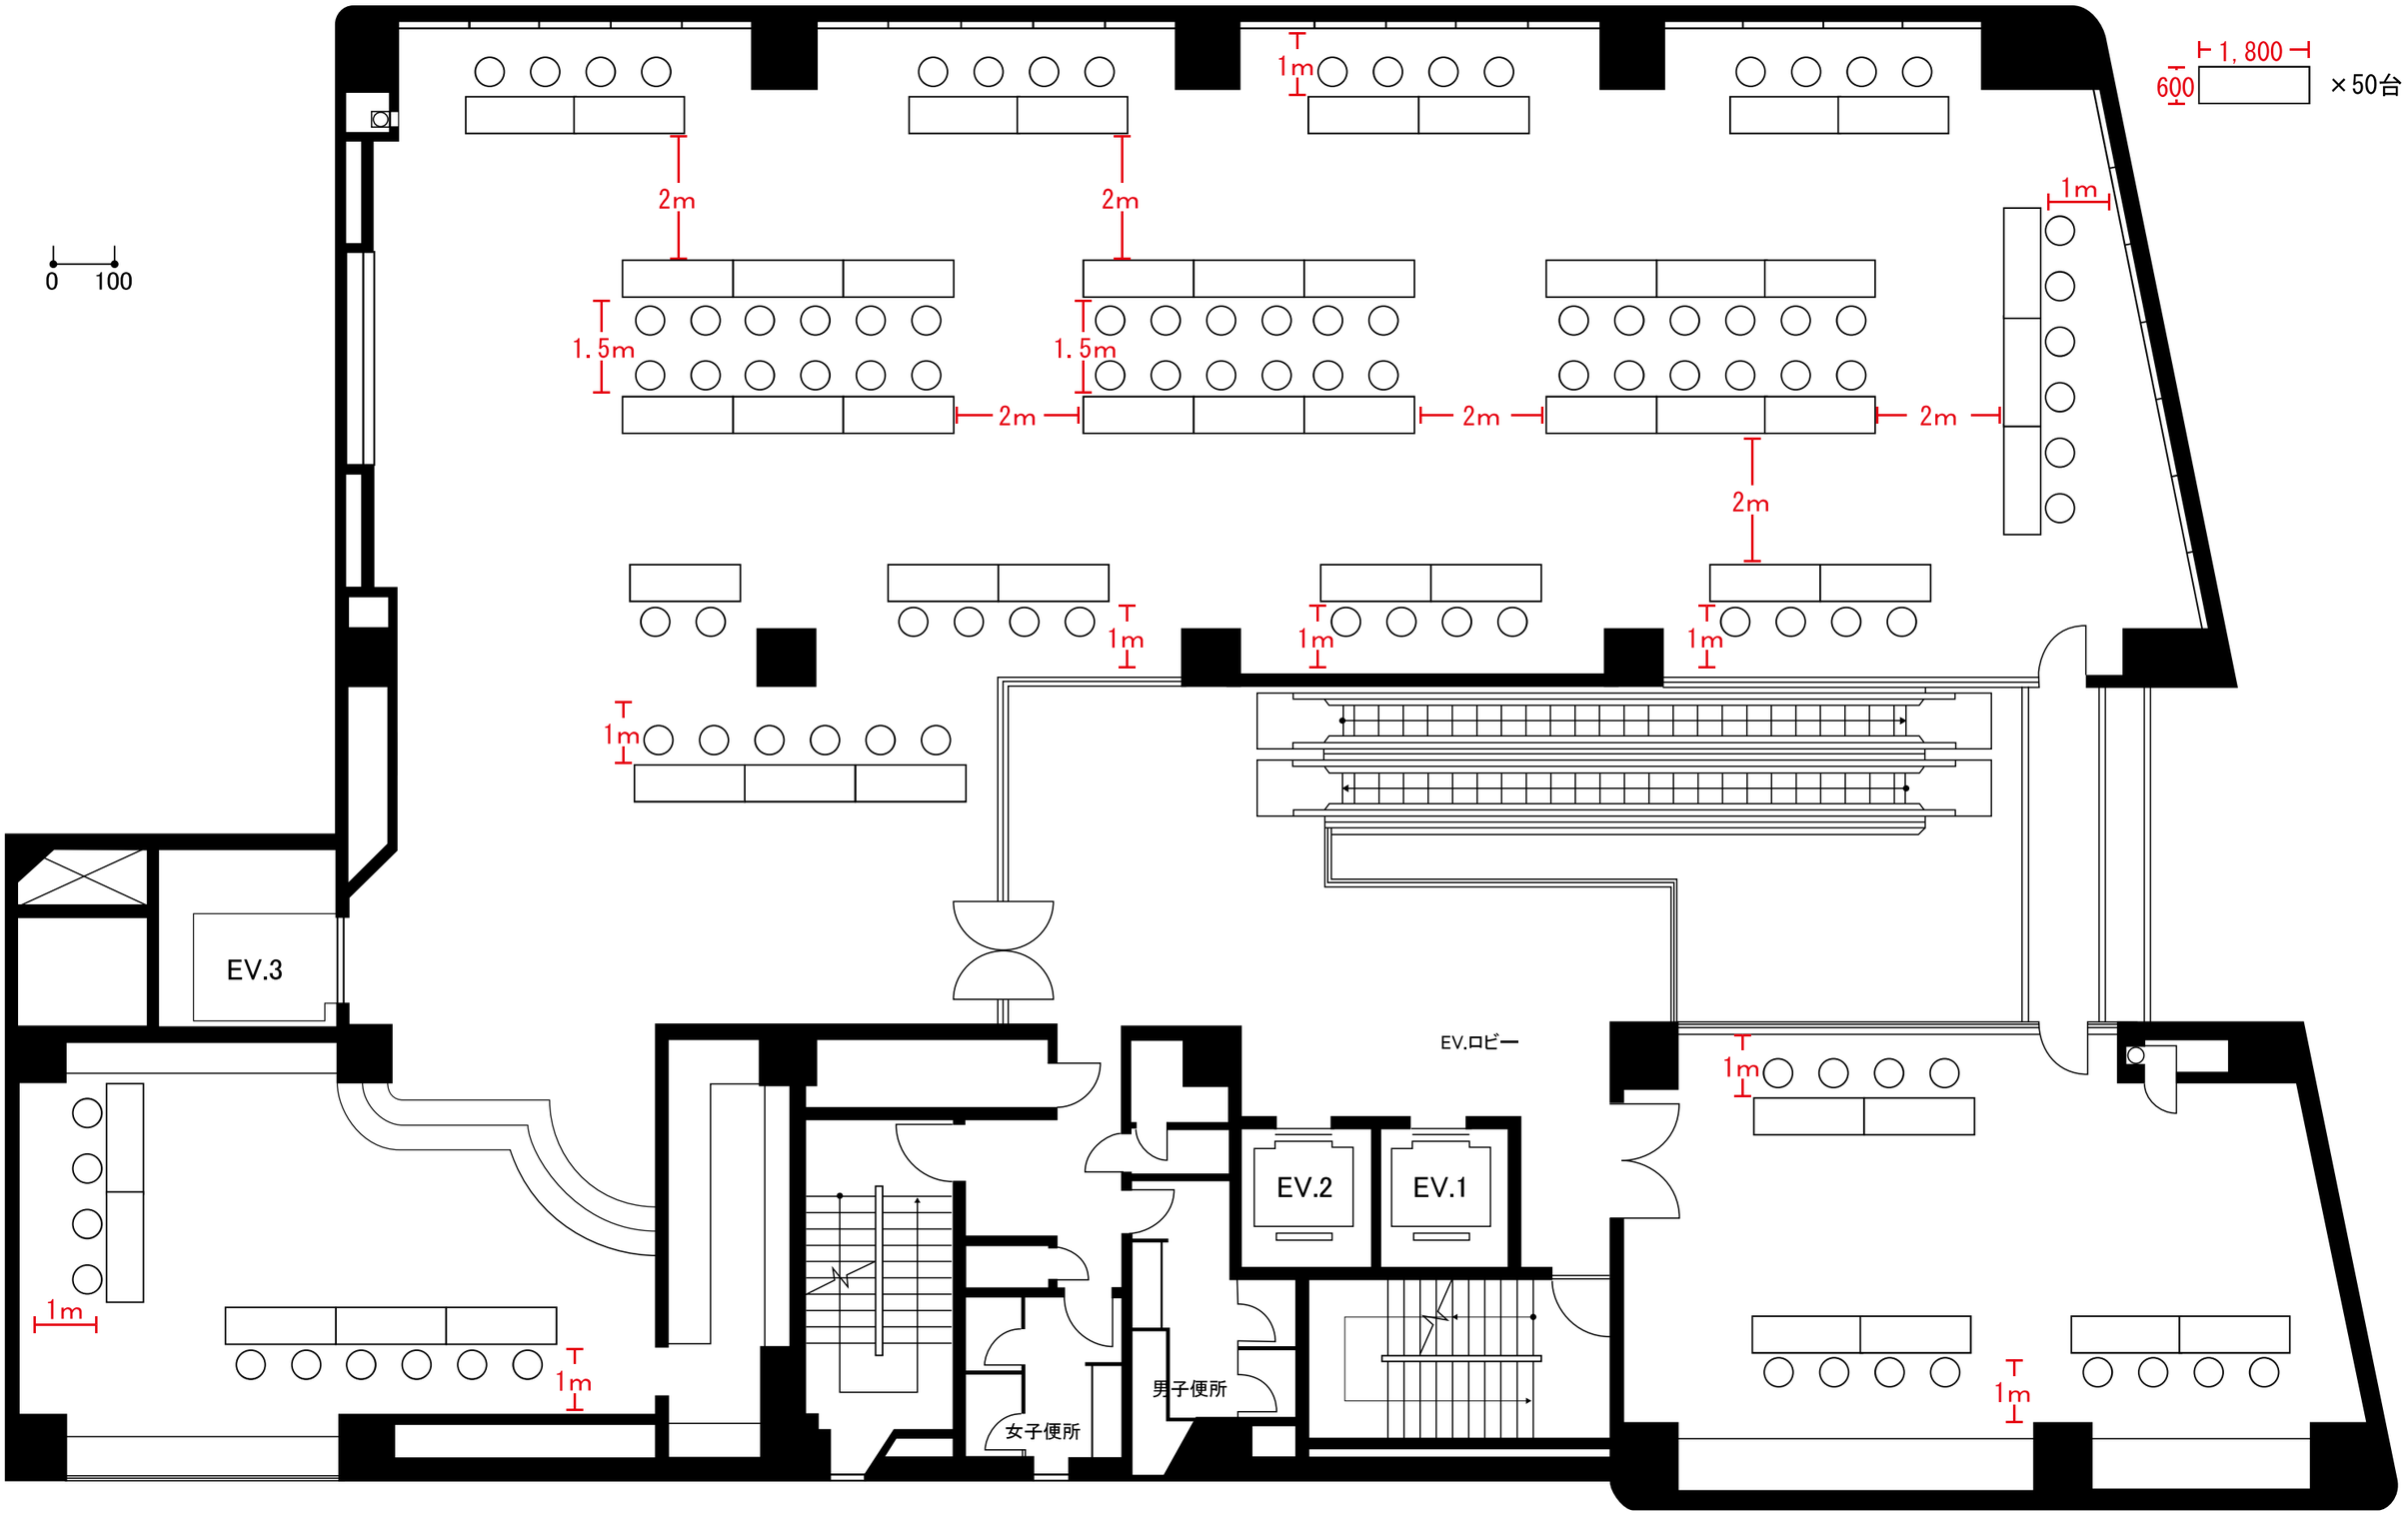

CLIENT	TITLE	SESSION	PLACE	SETTING	WITHDRAW	SCALE	DIRECTOR	DESIGNER		SHEET NO.
			プラザマーム　2階			1:100				